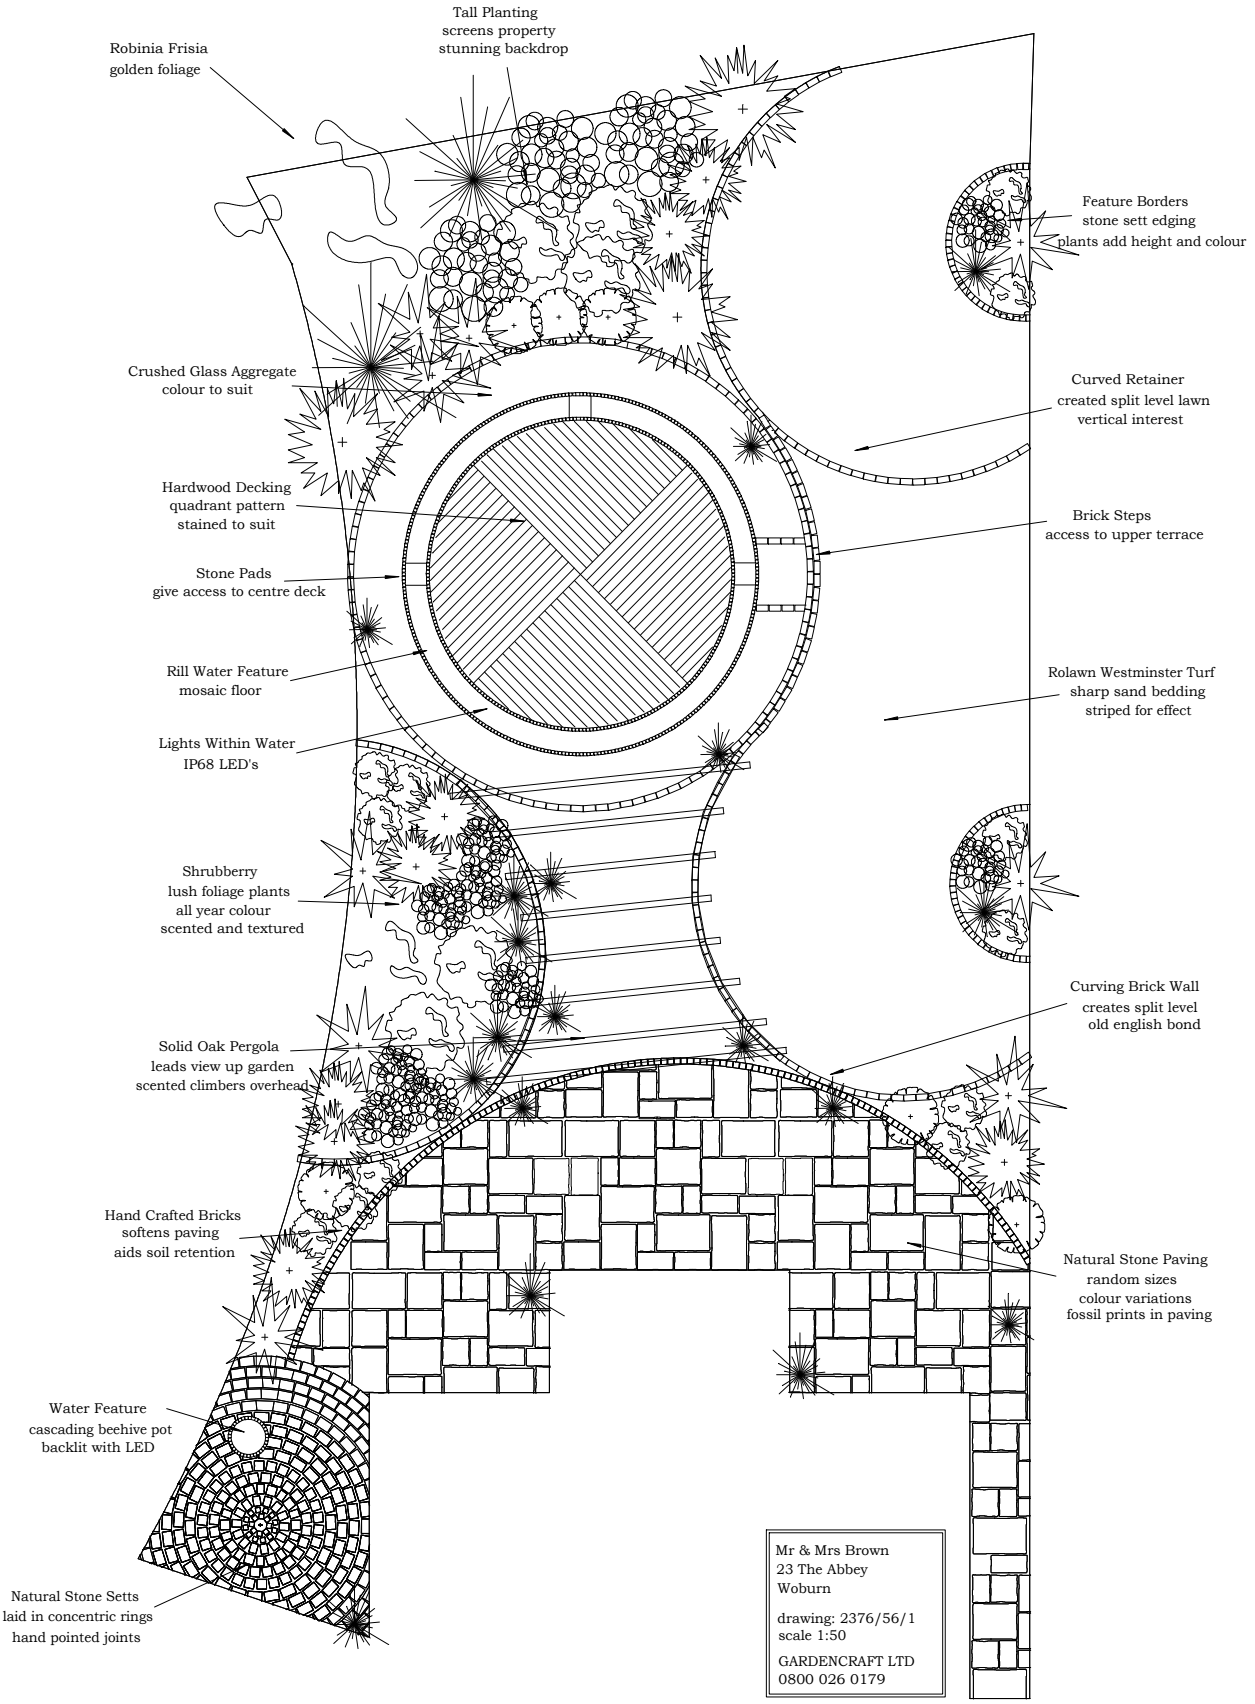
Robinia Frisia
golden foliage
Tall Planting
screens property
stunning backdrop
Feature Borders
stone sett edging
plants add height and colour
Crushed Glass Aggregate
colour to suit
Curved Retainer
created split level lawn
vertical interest
Hardwood Decking
quadrant pattern
stained to suit
Brick Steps
access to upper terrace
Stone Pads
give access to centre deck
Rill Water Feature
mosaic floor
Rolawn Westminster Turf
sharp sand bedding
striped for effect
Lights Within Water
IP68 LED's
Shrubberry
lush foliage plants
all year colour
scented and textured
Curving Brick Wall
creates split level
old english bond
Solid Oak Pergola
leads view up garden
scented climbers overhead
Hand Crafted Bricks
softens paving
aids soil retention
Natural Stone Paving
random sizes
colour variations
fossil prints in paving
Water Feature
cascading beehive pot
backlit with LED
Natural Stone Setts
laid in concentric rings
hand pointed joints
Mr & Mrs Brown
23 The Abbey
Woburn
drawing: 2376/56/1
scale 1:50
GARDENCRAFT LTD
0800 026 0179